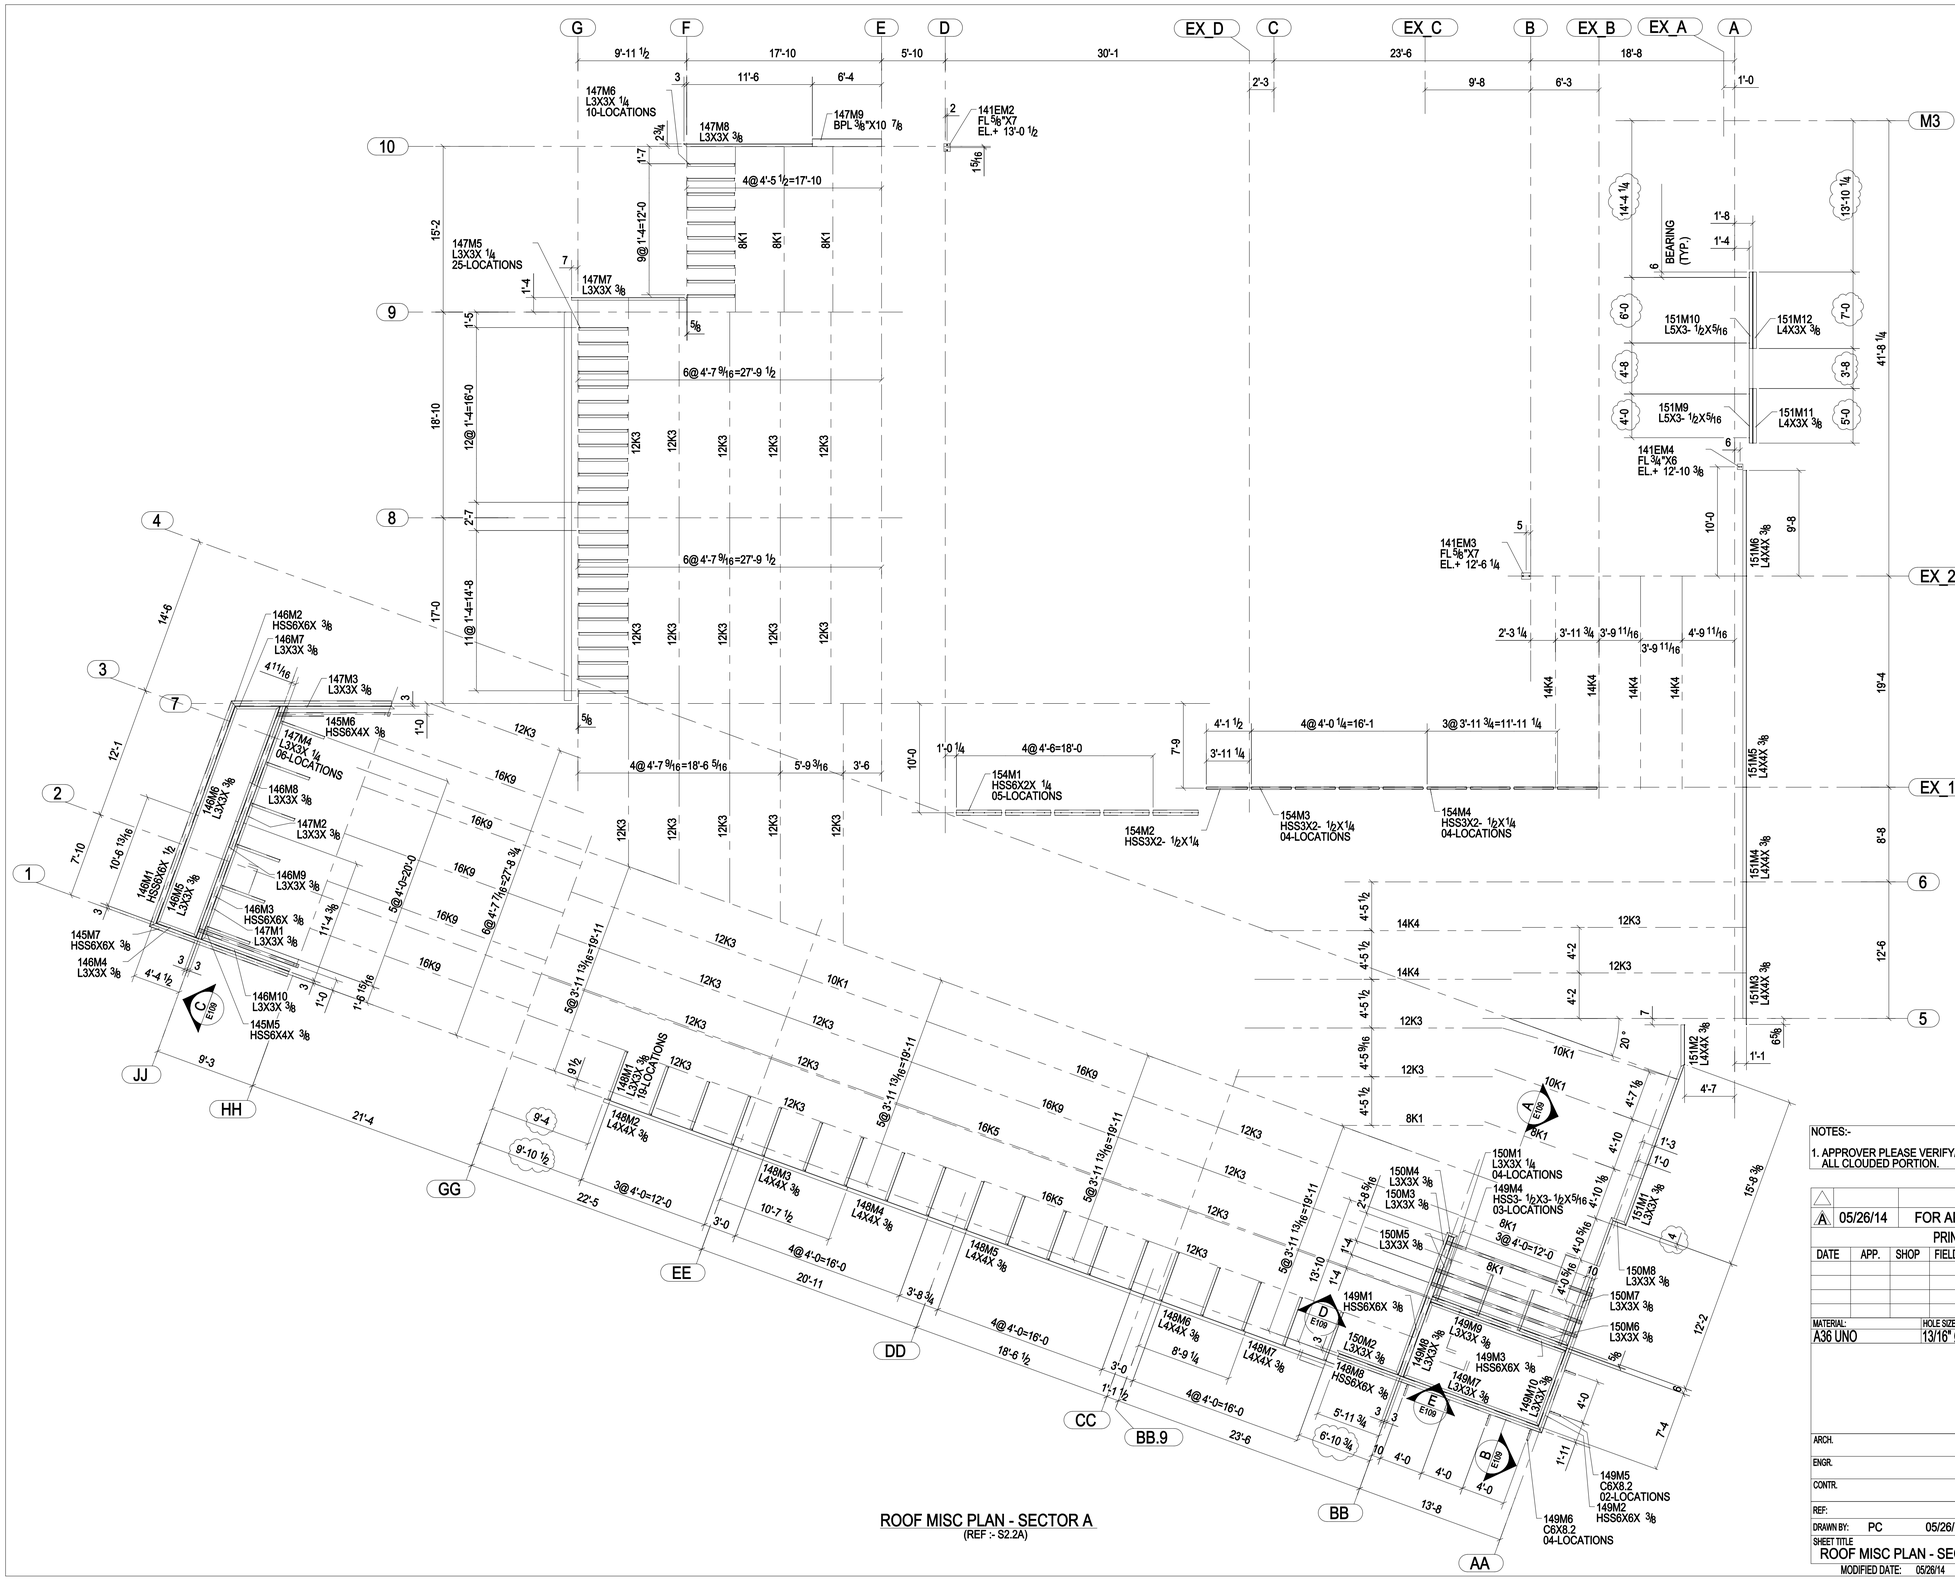

ROOF MISC PLAN - SECTOR A
(REF :- S2.2A)

NOTES:-

1. APPROVER PLEASE VERIFY/ PROVIDE ALL CLOUDED PORTION.

A	05/26/14	FOR APPROVAL

PRINT RECORD

DATE	APP.	SHOP	FIELD	DIST.	COORD.	F.C.	OFFICE

SHOP DRAWING DISCLAIMER

ALL INFORMATION PROVIDED ON THESE DRAWINGS ARE PREPARED IN ACCORDANCE TO THE CONTRACT DOCUMENTS AND THE SPECIFICATIONS. ALL CLOUDED AREAS SHOWN ARE DUE TO LACK OF INFORMATION PROVIDED BY THE CONTRACT DOCUMENTS OR SPECIFICATIONS, BUT PREPARED WITH ALL THE INFORMATION AVAILABLE TO US. WE MUST HAVE THESE AREAS ANSWERED BY THE GENERAL CONTRACTOR, ARCHITECT, & ENGINEER, BEFORE WE CAN START FABRICATING ANY MATERIAL. PLEASE RESPOND WITH THIS INFORMATION BY MARKING UP OUR SHOP DRAWINGS.

MATERIAL:	HOLE SIZE:	BOLT GRADE:	MINIMUM WELD:	ELECTRODE:
A36 UNO	13/16" Ø UNO	A325-N UNO	3/16"	E-70XX

ARCH.

ENGR.

CONTR.

JOB NAME & LOCATION:

REF:

JOB: 14-111

DRAWN BY: PC 05/26/14 CHECKED BY: SK 05/26/14

SHEET: E105 A

SHEET TITLE
ROOF MISC PLAN - SECTOR A

MODIFIED DATE: 05/26/14 LAST PLOT DATE: 05/26/14 CAD FILENAME: E105